ENGINEERING SERVICES DEPARTMENT

P.O. Box 970 • 414 E. First Street • Newberg, Oregon 97132 • 503.537.1273 • www.newbergoregon.gov

Erosion & Sedimentation Control Permit Application

(500 square feet to less than 1 acre)[1]

INFORMATION ABOUT THE PROJECT:	
PROJECT NAME:	
Address:	
APPLICANT INFORMATION:	
NAME:	
ADDRESS:	
PHONE:	
E-MAIL:	
ADDITIONAL CONTACT INFORMATION:	
ENGINEER:	
ADDRESS:	
PHONE:	
CONTRACTOR:	
ADDRESS:	
24 HR PHONE:	
CONTACT PERSON:	

NOTE: PROJECTS ONE ACRE OR GREATER REQUIRE DEQ 1200-C PERMIT.

PROJECT SITE SIZE:_____ (SQ FT) DISTURBED WORK AREA :_____(SQ FT)

PROJECT SITE RUNOFF DRAINS TO (CHECK ALL THAT APPLY):

☐ CATCH BASIN ☐ DITCH ☐ PIPE ☐ CREEK ☐ OTHER:_____

PROJECT IS SHOWN ON EROSION & SEDIMENT CONTROL PLAN (CHECK ONE):

☐ SEE ATTACHMENT

_____ _____

APPLICANT SIGNATURE DATE

CITY OF NEWBERG	
REVIEWER:	

[1] All projects, regardless of size, that are located in floodplains, stream corridors, or that have the potential to discharge stormwater offsite that will exceed state and federal water quality limits are required to install ESC measures. In addition, construction materials must be properly stored and handled during the project and the project must follow proper disposal procedures of all construction waste.

Site Plan Example

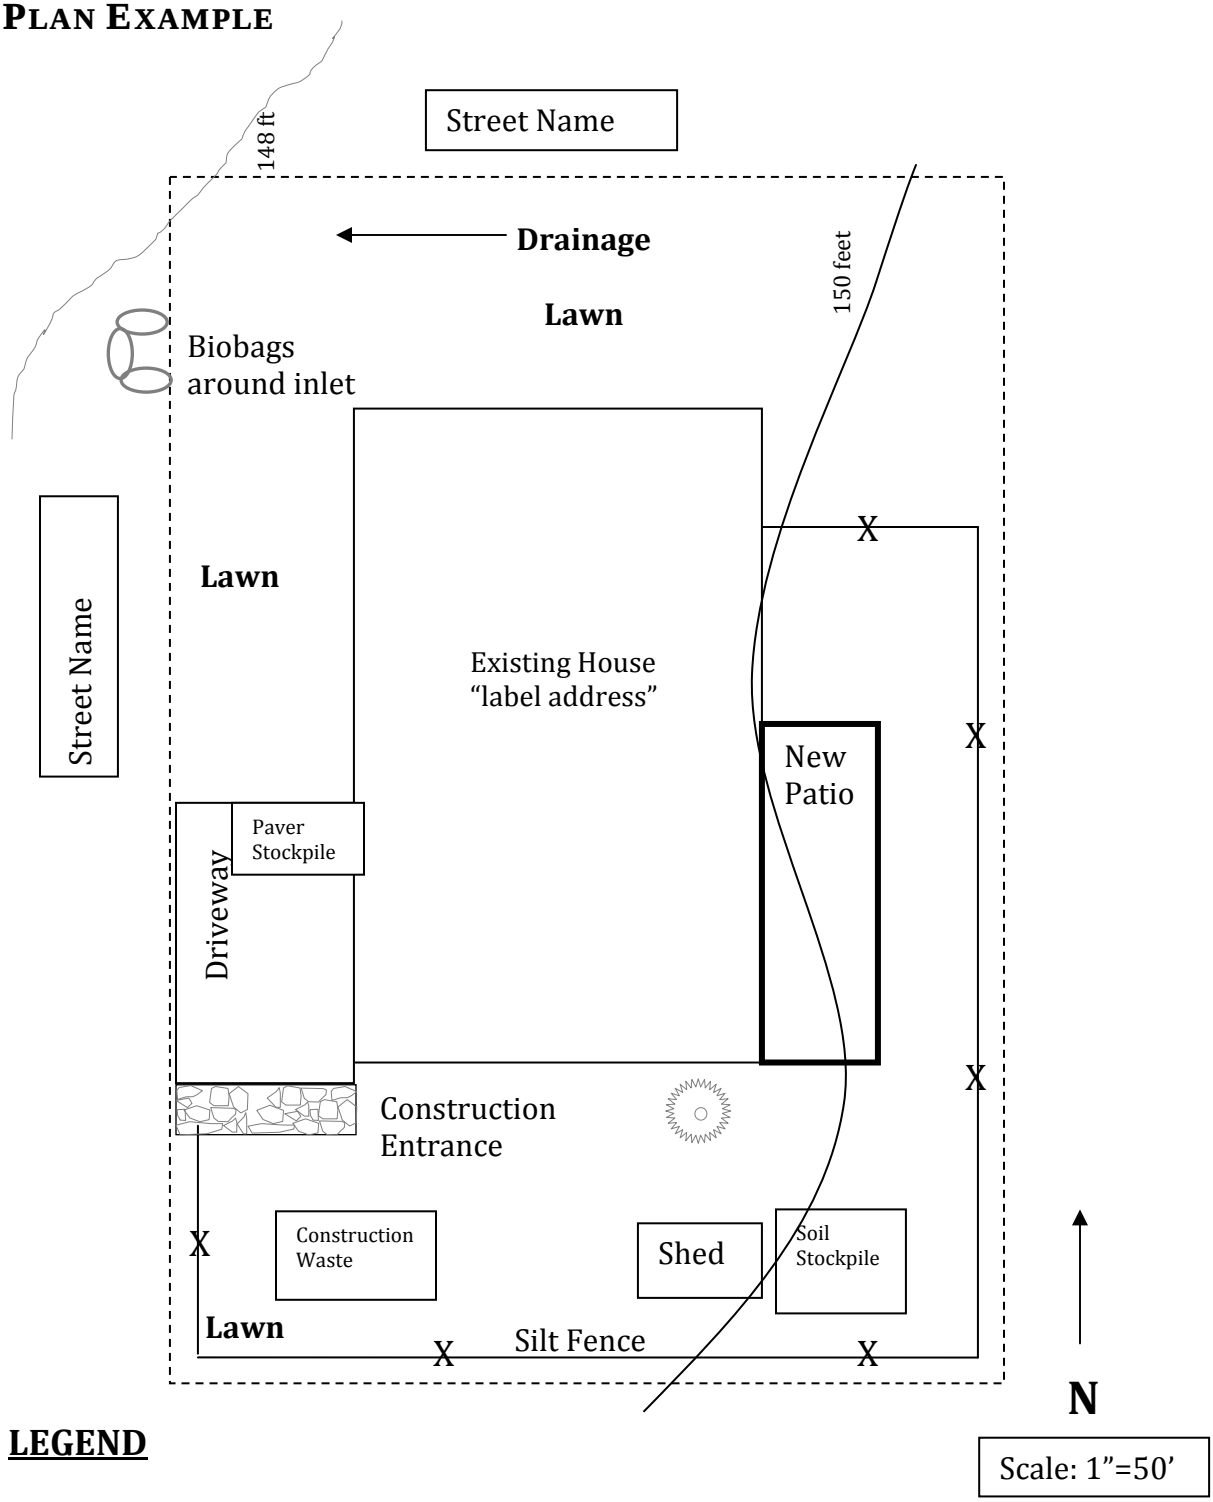

LEGEND

—— X —— X ——	Silt Fence
	Biobags
	Gravel Construction Entrance
	Tree
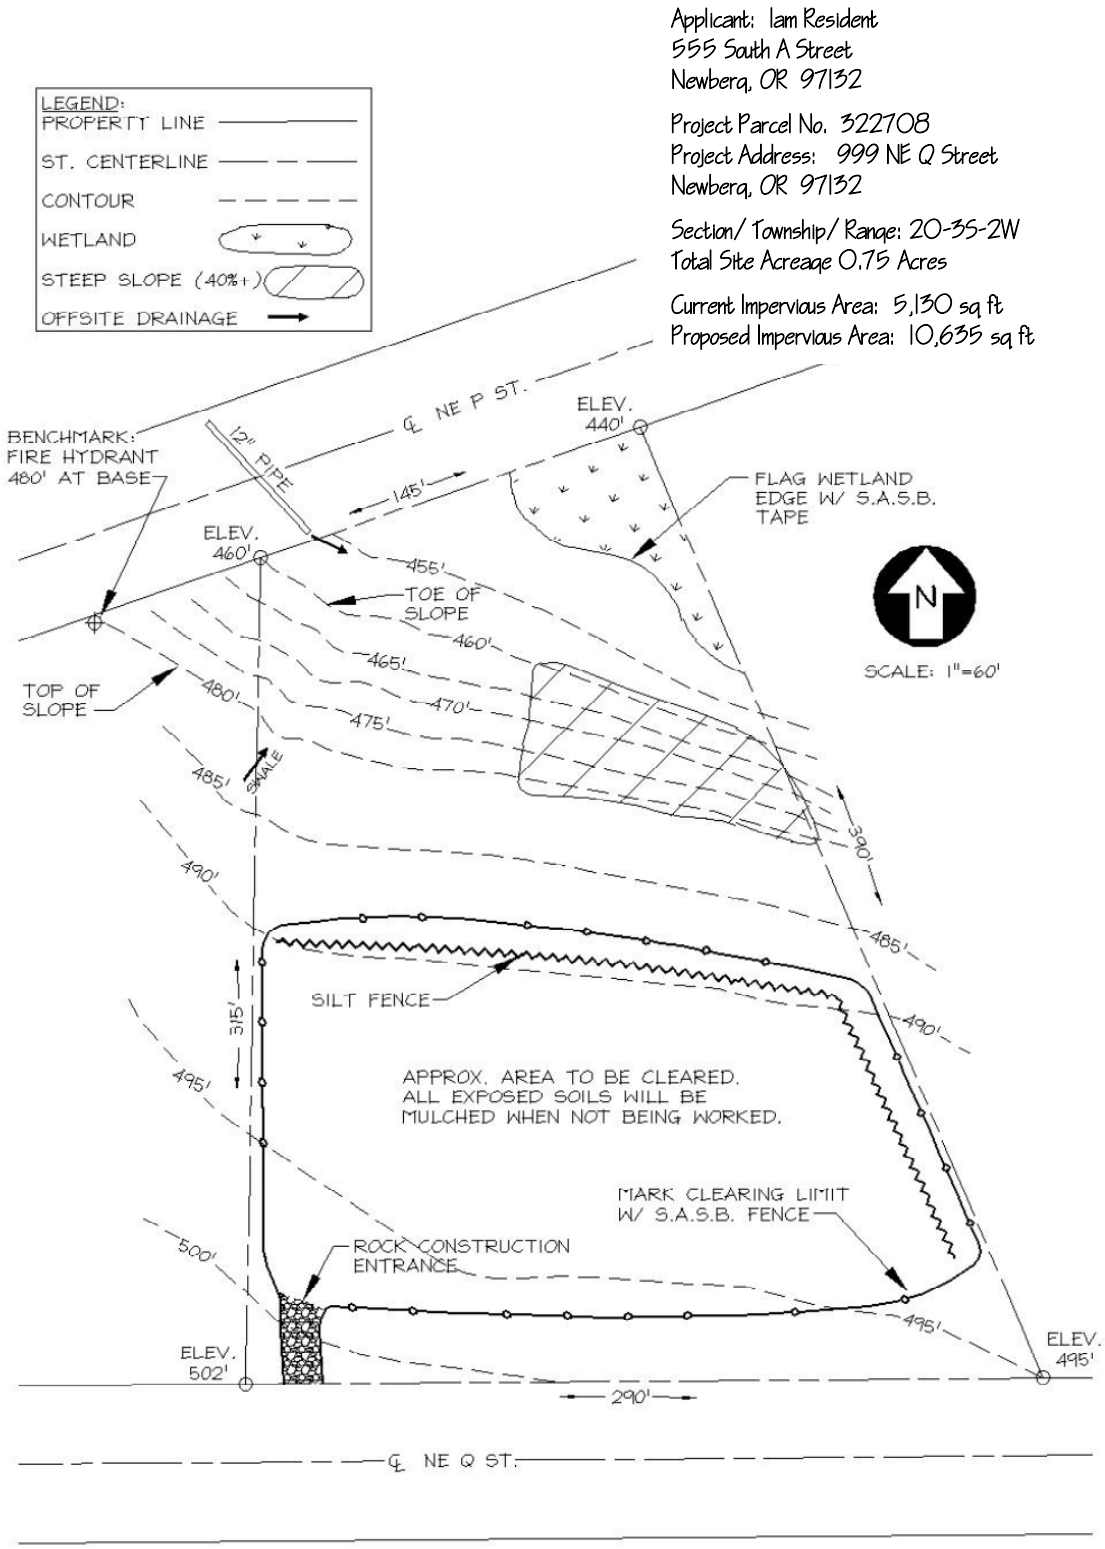
SITE PLAN EXAMPLE