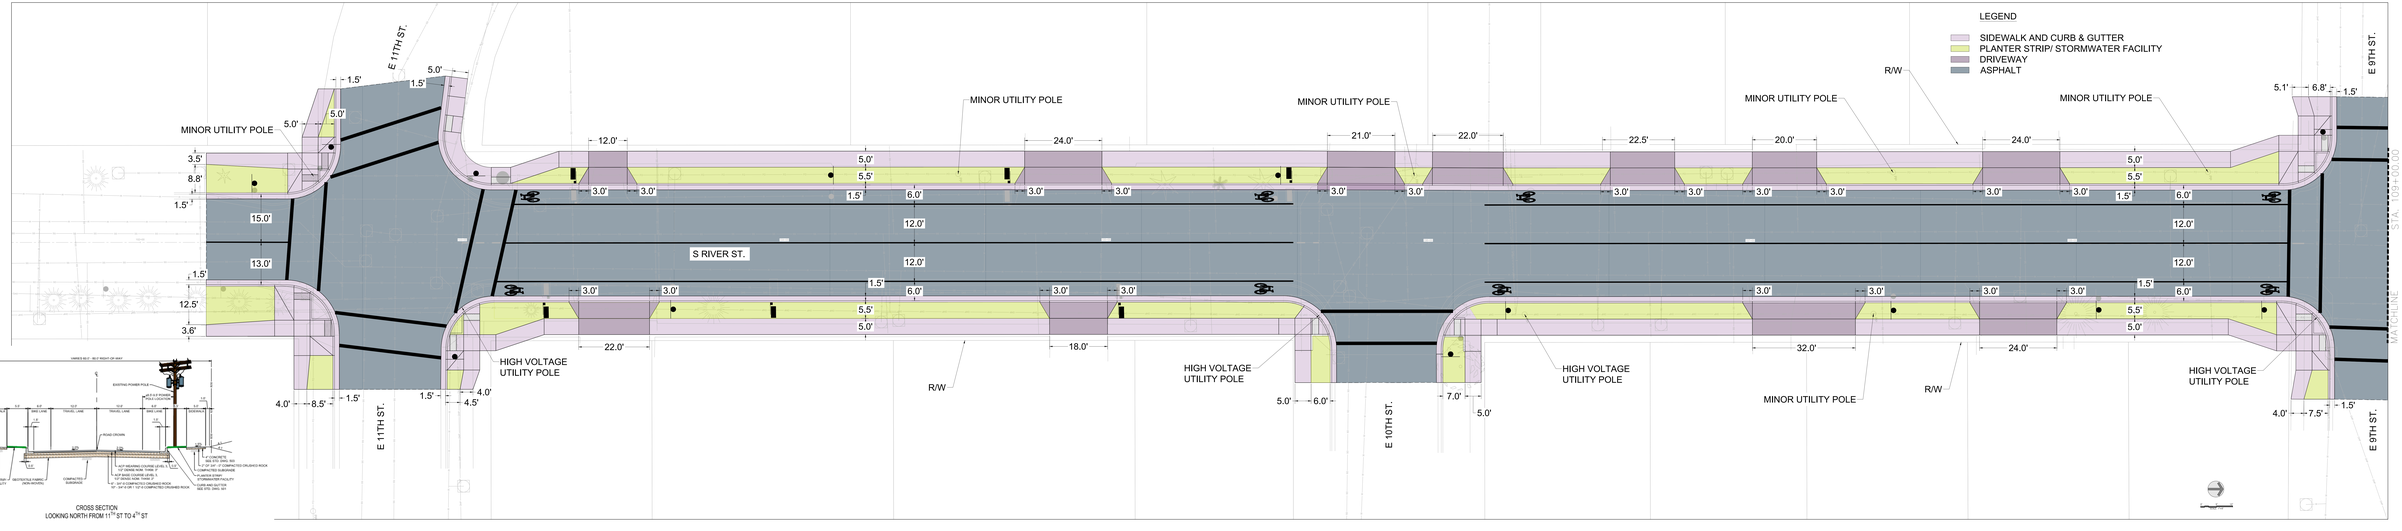
LEGEND
SIDEWALK AND CURB & GUTTER
PLANTER STRIP/ STORMWATER FACILITY
DRIVEWAY
ASPHALT
E 11TH ST.
E 10TH ST.
E 9TH ST.
S RIVER ST.
MINOR UTILITY POLE
HIGH VOLTAGE UTILITY POLE
R/W
MATCHLINE
STA. 109+00.00
CROSS SECTION
LOOKING NORTH FROM 11TH ST TO 4TH ST

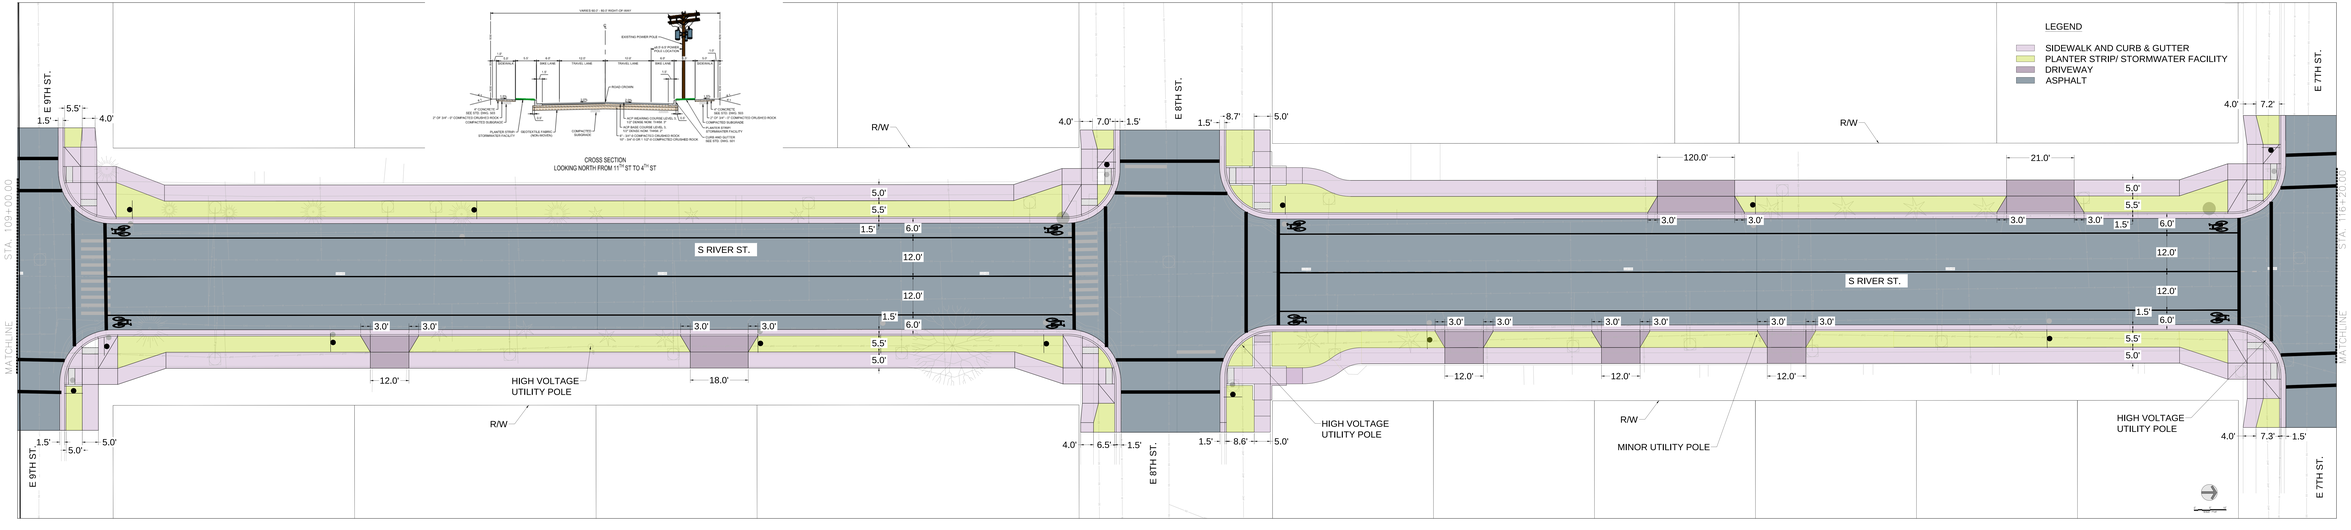
LEGEND
SIDEWALK AND CURB & GUTTER
PLANTER STRIP/ STORMWATER FACILITY
DRIVEWAY
ASPHALT
CROSS SECTION
LOOKING NORTH FROM 11TH ST TO 4TH ST
S RIVER ST.
E 9TH ST.
E 8TH ST.
E 7TH ST.
R/W
HIGH VOLTAGE UTILITY POLE
MINOR UTILITY POLE
MATCHLINE
STA 109+00.00
STA 116+25.00
120.0'
21.0'
12.0'
18.0'
6.5'
8.6'
8.7'
7.3'
7.2'

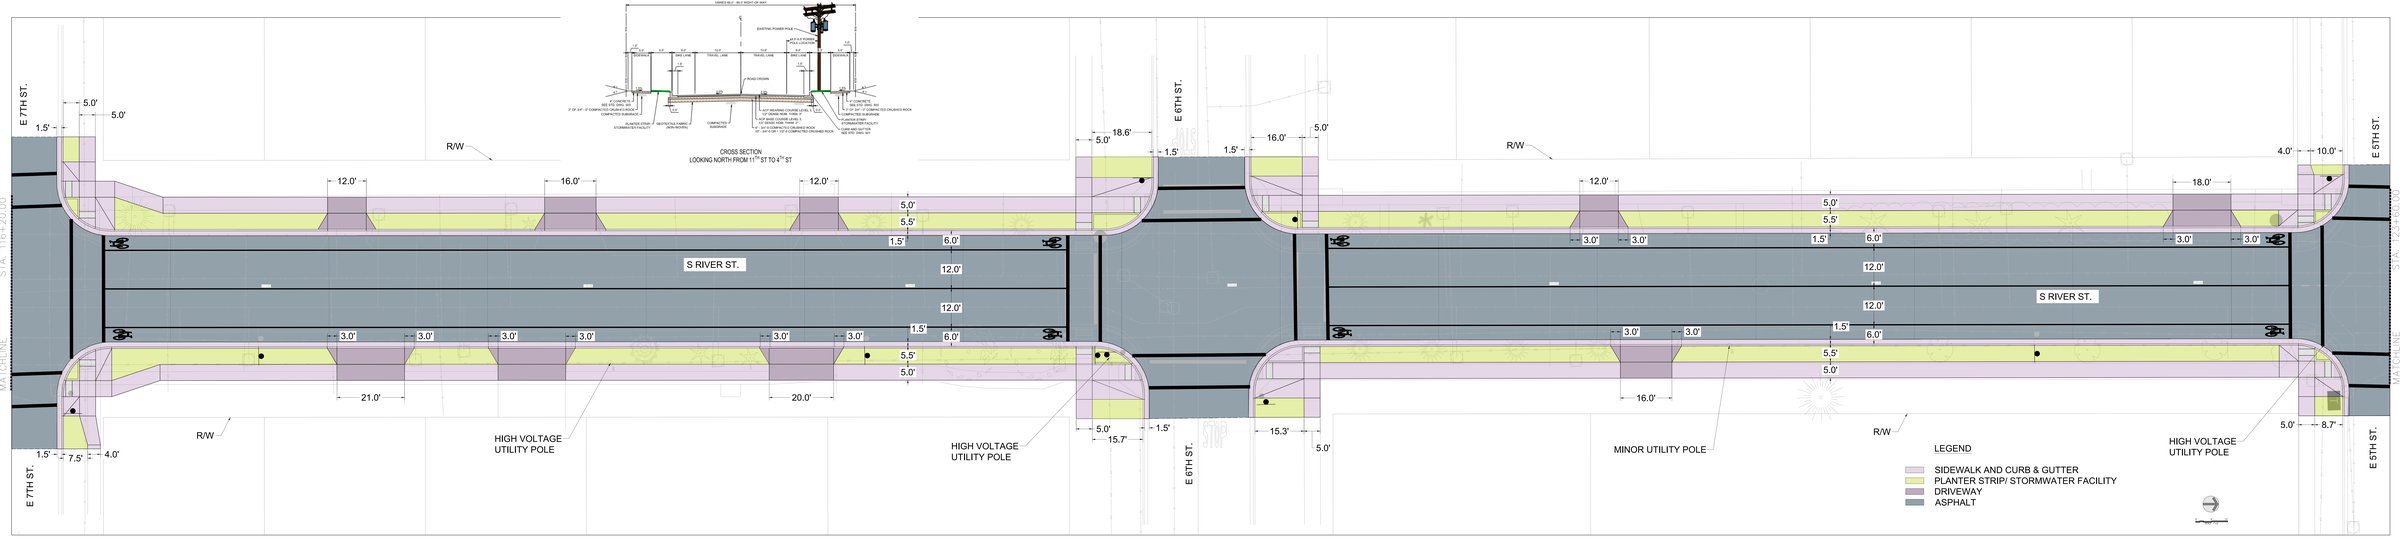
CROSS SECTION
LOOKING NORTH FROM 11TH ST TO 4TH ST
E 7TH ST.
E 6TH ST.
E 5TH ST.
S RIVER ST.
R/W
HIGH VOLTAGE UTILITY POLE
MINOR UTILITY POLE
MATCHLINE
STA. 116+20.00
LEGEND
SIDEWALK AND CURB & GUTTER
PLANTER STRIP/ STORMWATER FACILITY
DRIVEWAY
ASPHALT

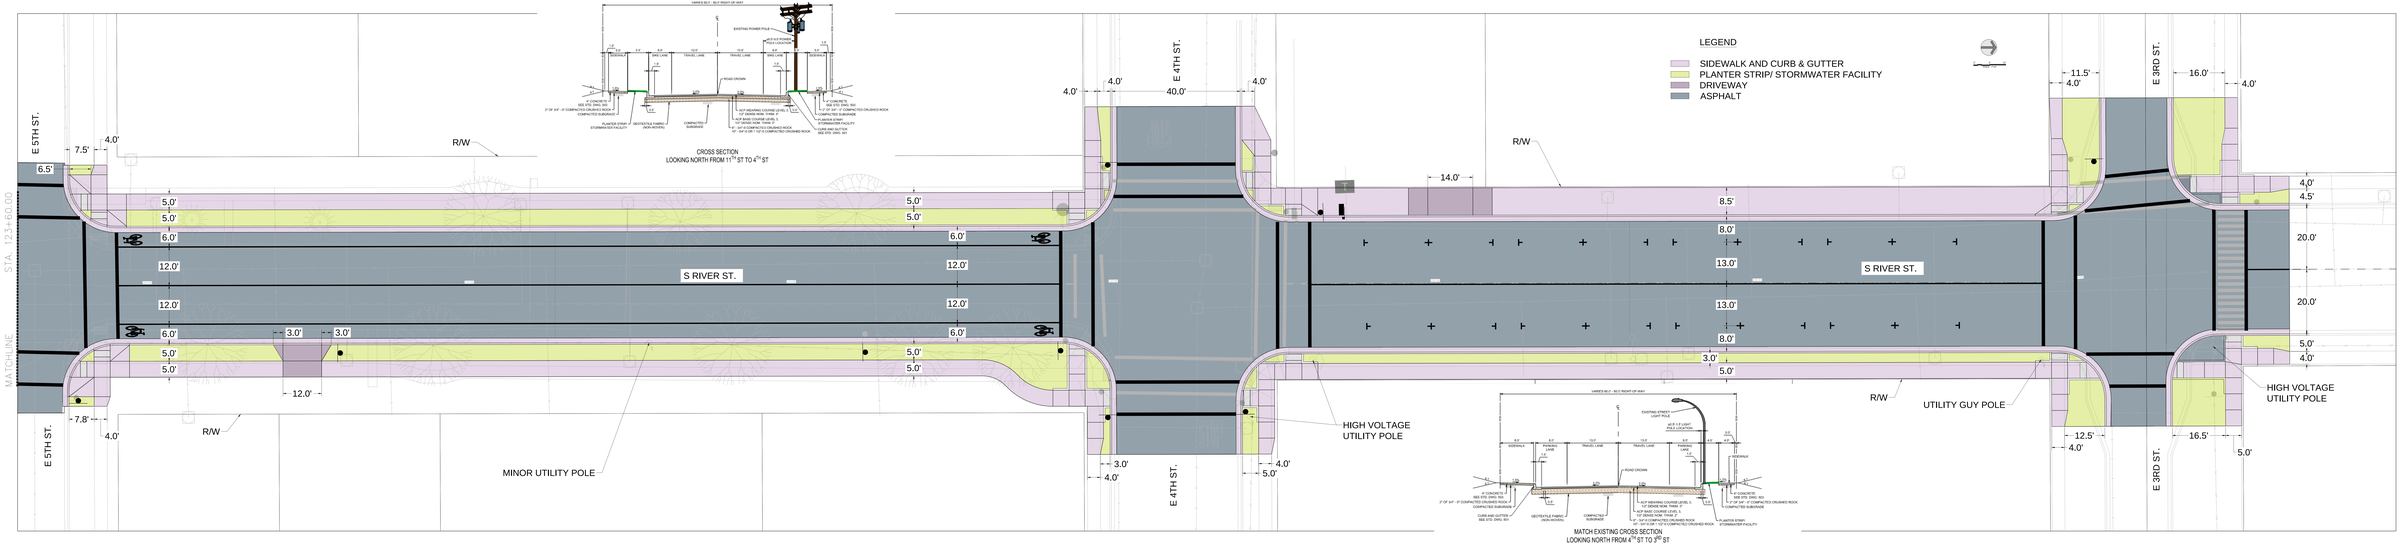
LEGEND
SIDEWALK AND CURB & GUTTER
PLANTER STRIP/ STORMWATER FACILITY
DRIVEWAY
ASPHALT
CROSS SECTION
LOOKING NORTH FROM 11TH ST TO 4TH ST
MATCH EXISTING CROSS SECTION
LOOKING NORTH FROM 4TH ST TO 3RD ST
E 5TH ST.
E 4TH ST.
E 3RD ST.
S RIVER ST.
STA. 123+60.00
MATCHLINE
R/W
MINOR UTILITY POLE
HIGH VOLTAGE UTILITY POLE
UTILITY GUY POLE
7.5'
4.0'
6.5'
7.8'
5.0'
6.0'
12.0'
3.0'
40.0'
14.0'
8.5'
8.0'
13.0'
20.0'
4.5'
11.5'
16.0'
12.5'
16.5'