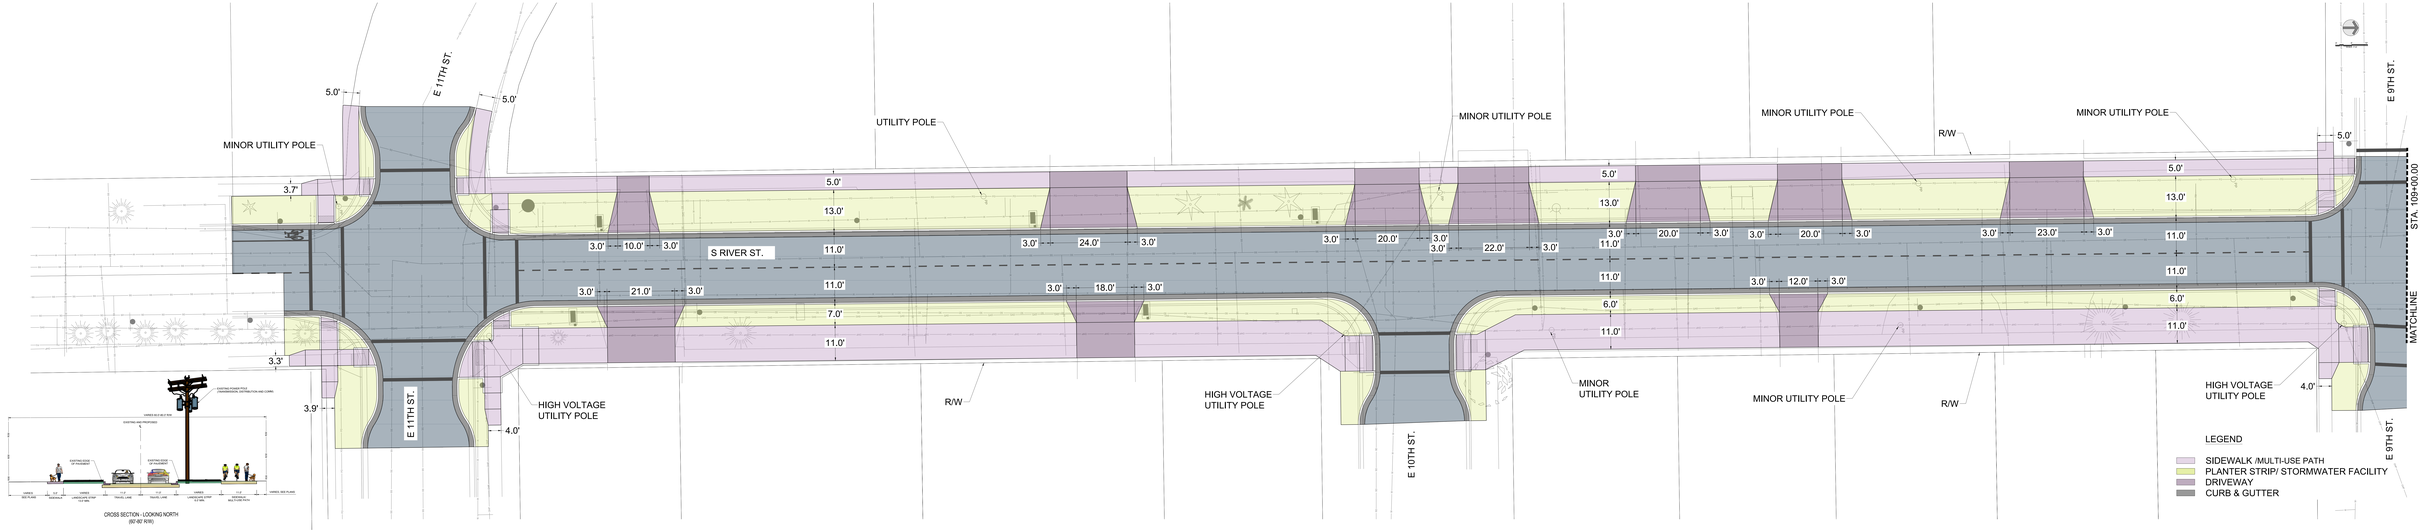
E 11TH ST.
E 10TH ST.
E 9TH ST.
S RIVER ST.
MATCHLINE
STA. 109+00.00
MINOR UTILITY POLE
UTILITY POLE
HIGH VOLTAGE UTILITY POLE
R/W
5.0'
3.7'
3.3'
3.9'
4.0'
13.0'
11.0'
7.0'
6.0'
3.0'
10.0'
21.0'
24.0'
18.0'
20.0'
22.0'
12.0'
23.0'
CROSS SECTION - LOOKING NORTH
(60'-80' R/W)
LEGEND
SIDEWALK /MULTI-USE PATH
PLANTER STRIP/ STORMWATER FACILITY
DRIVEWAY
CURB & GUTTER

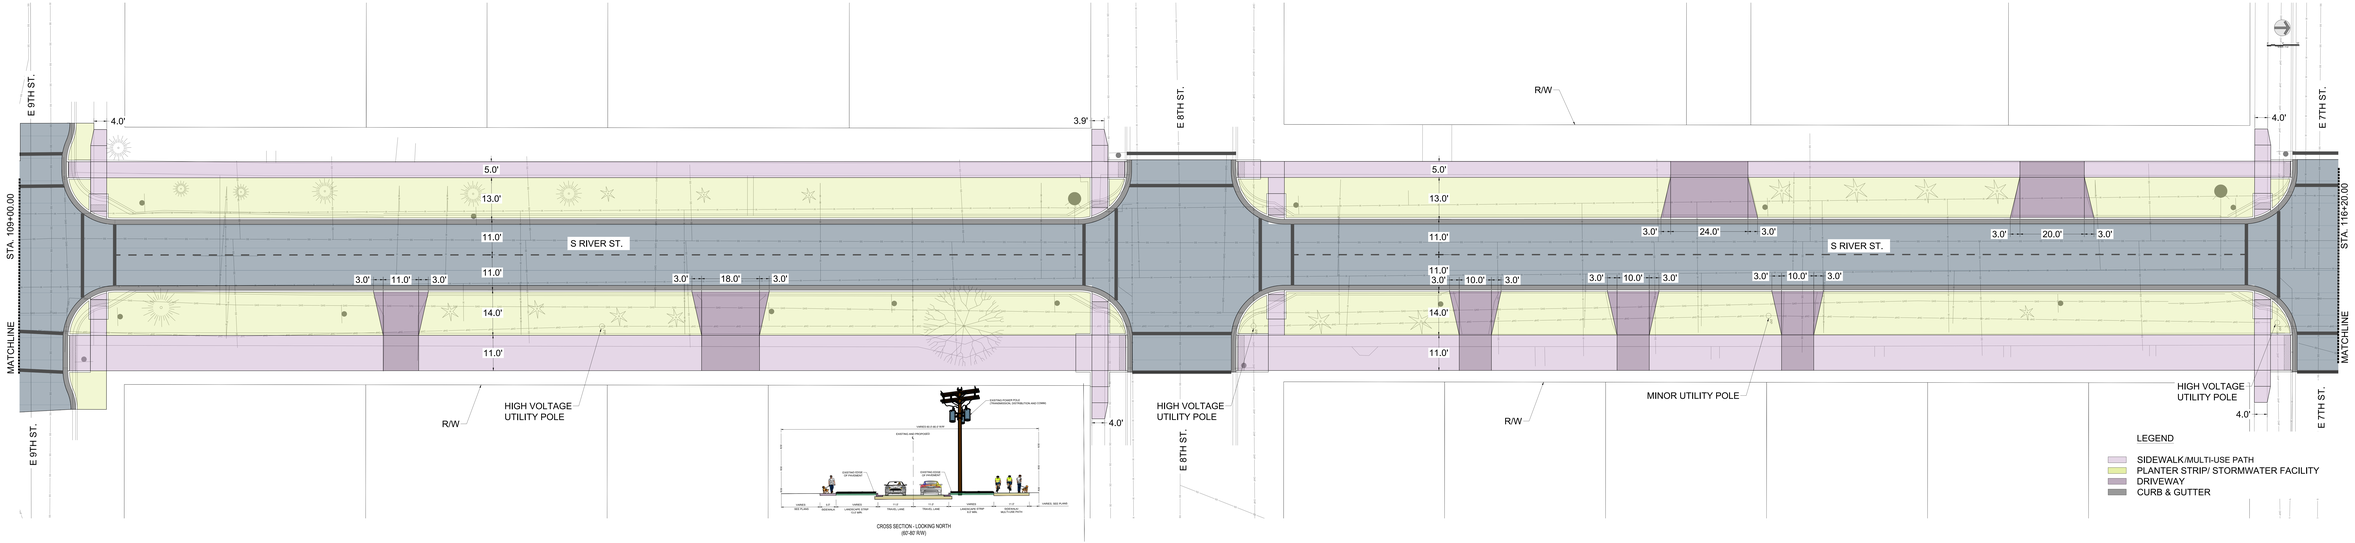
E 9TH ST.
E 8TH ST.
E 7TH ST.
STA. 109+00.00
STA. 116+20.00
MATCHLINE
S RIVER ST.
R/W
HIGH VOLTAGE UTILITY POLE
MINOR UTILITY POLE
4.0'
3.9'
5.0'
13.0'
11.0'
14.0'
3.0'
18.0'
24.0'
20.0'
10.0'
CROSS SECTION - LOOKING NORTH
(80'-82' R/W)
LEGEND
SIDEWALK/MULTI-USE PATH
PLANTER STRIP/ STORMWATER FACILITY
DRIVEWAY
CURB & GUTTER

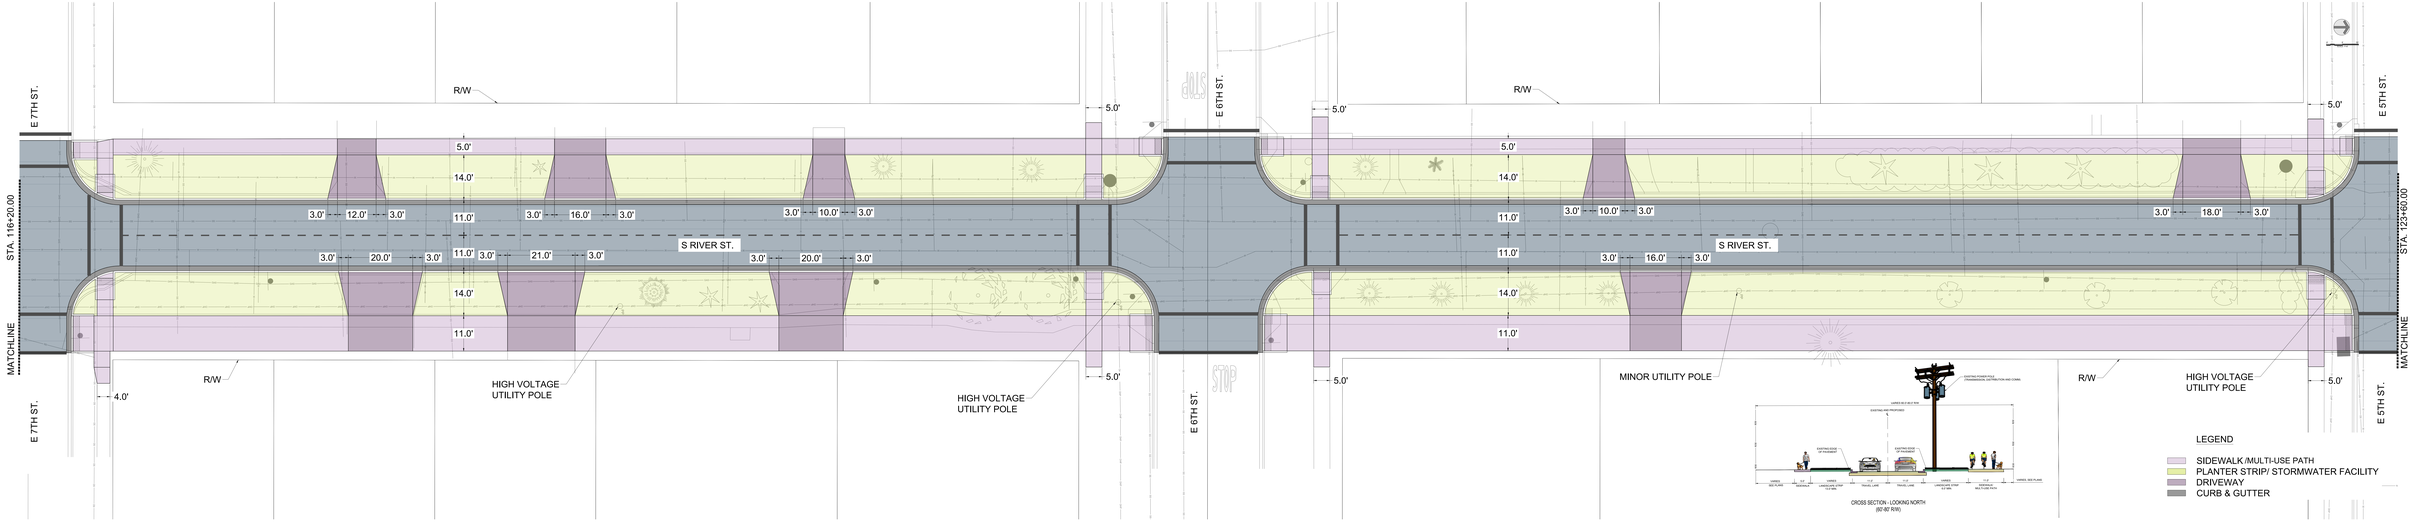
E 7TH ST.
R/W
5.0'
14.0'
11.0'
3.0'
12.0'
16.0'
10.0'
20.0'
21.0'
S RIVER ST.
STA. 116+20.00
MATCHLINE
4.0'
HIGH VOLTAGE UTILITY POLE
E 6TH ST.
STOP
STA. 123+60.00
MINOR UTILITY POLE
18.0'
E 5TH ST.
CROSS SECTION - LOOKING NORTH
(80' 80' R/W)
LEGEND
SIDEWALK /MULTI-USE PATH
PLANTER STRIP/ STORMWATER FACILITY
DRIVEWAY
CURB & GUTTER

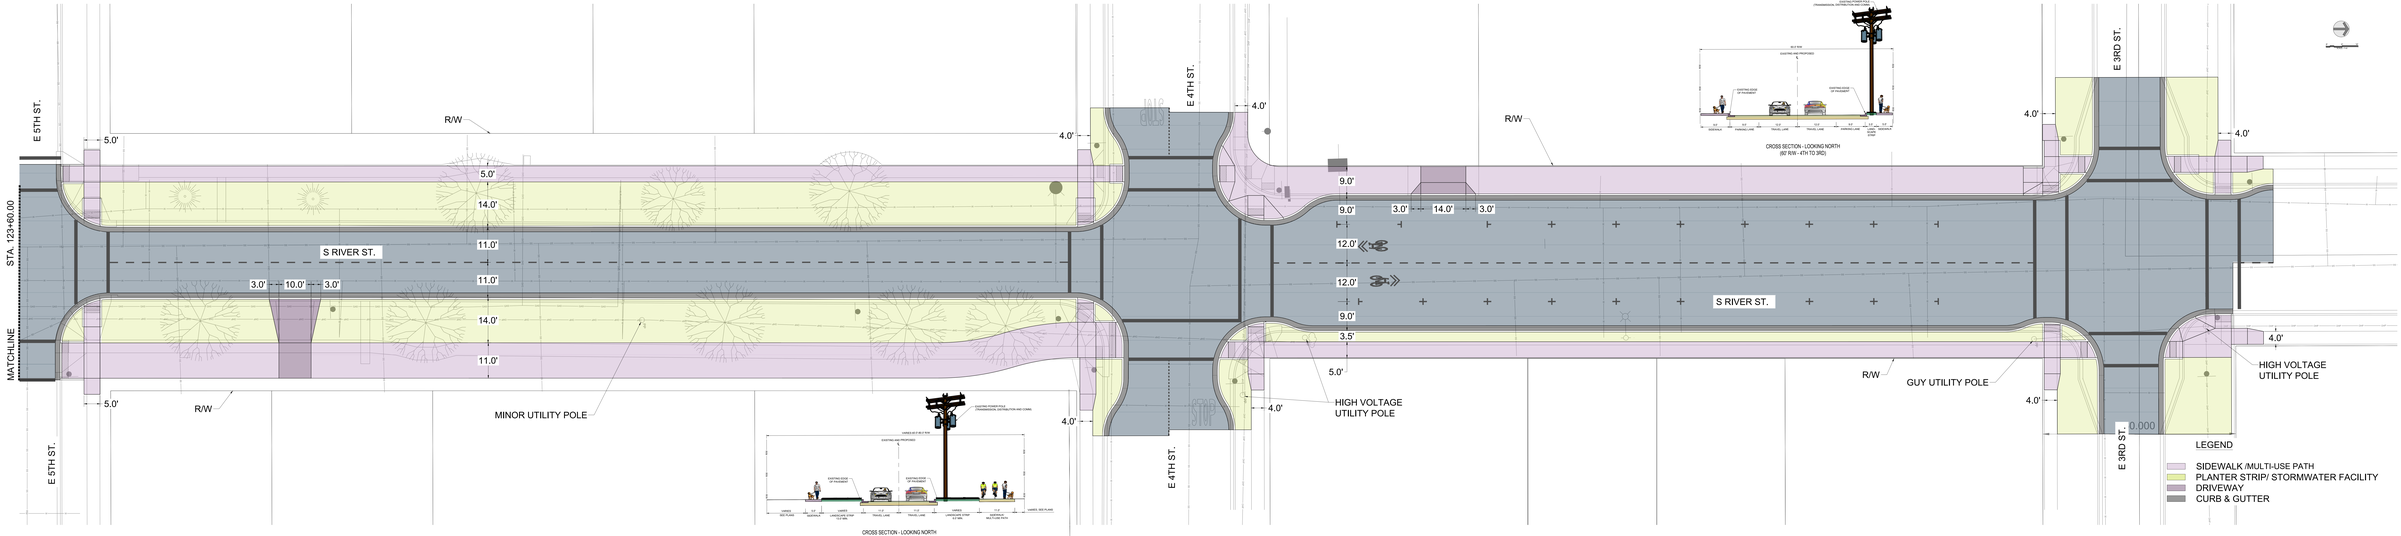
E 5TH ST.
STA. 123+60.00
MATCHLINE
5.0'
R/W
5.0'
14.0'
11.0'
S RIVER ST.
3.0'
10.0'
3.0'
11.0'
14.0'
11.0'
5.0'
R/W
MINOR UTILITY POLE
E 5TH ST.
4.0'
E 4TH ST.
4.0'
9.0'
9.0'
3.0'
14.0'
3.0'
12.0'
12.0'
S RIVER ST.
9.0'
3.5'
5.0'
4.0'
HIGH VOLTAGE
UTILITY POLE
E 4TH ST.
R/W
4.0'
R/W
GUY UTILITY POLE
4.0'
E 3RD ST.
4.0'
4.0'
HIGH VOLTAGE
UTILITY POLE
E 3RD ST.
0.000
LEGEND
SIDEWALK /MULTI-USE PATH
PLANTER STRIP/ STORMWATER FACILITY
DRIVEWAY
CURB & GUTTER
CROSS SECTION - LOOKING NORTH
(82' R/W - 4TH TO 3RD)
CROSS SECTION - LOOKING NORTH
(82'-90' R/W)