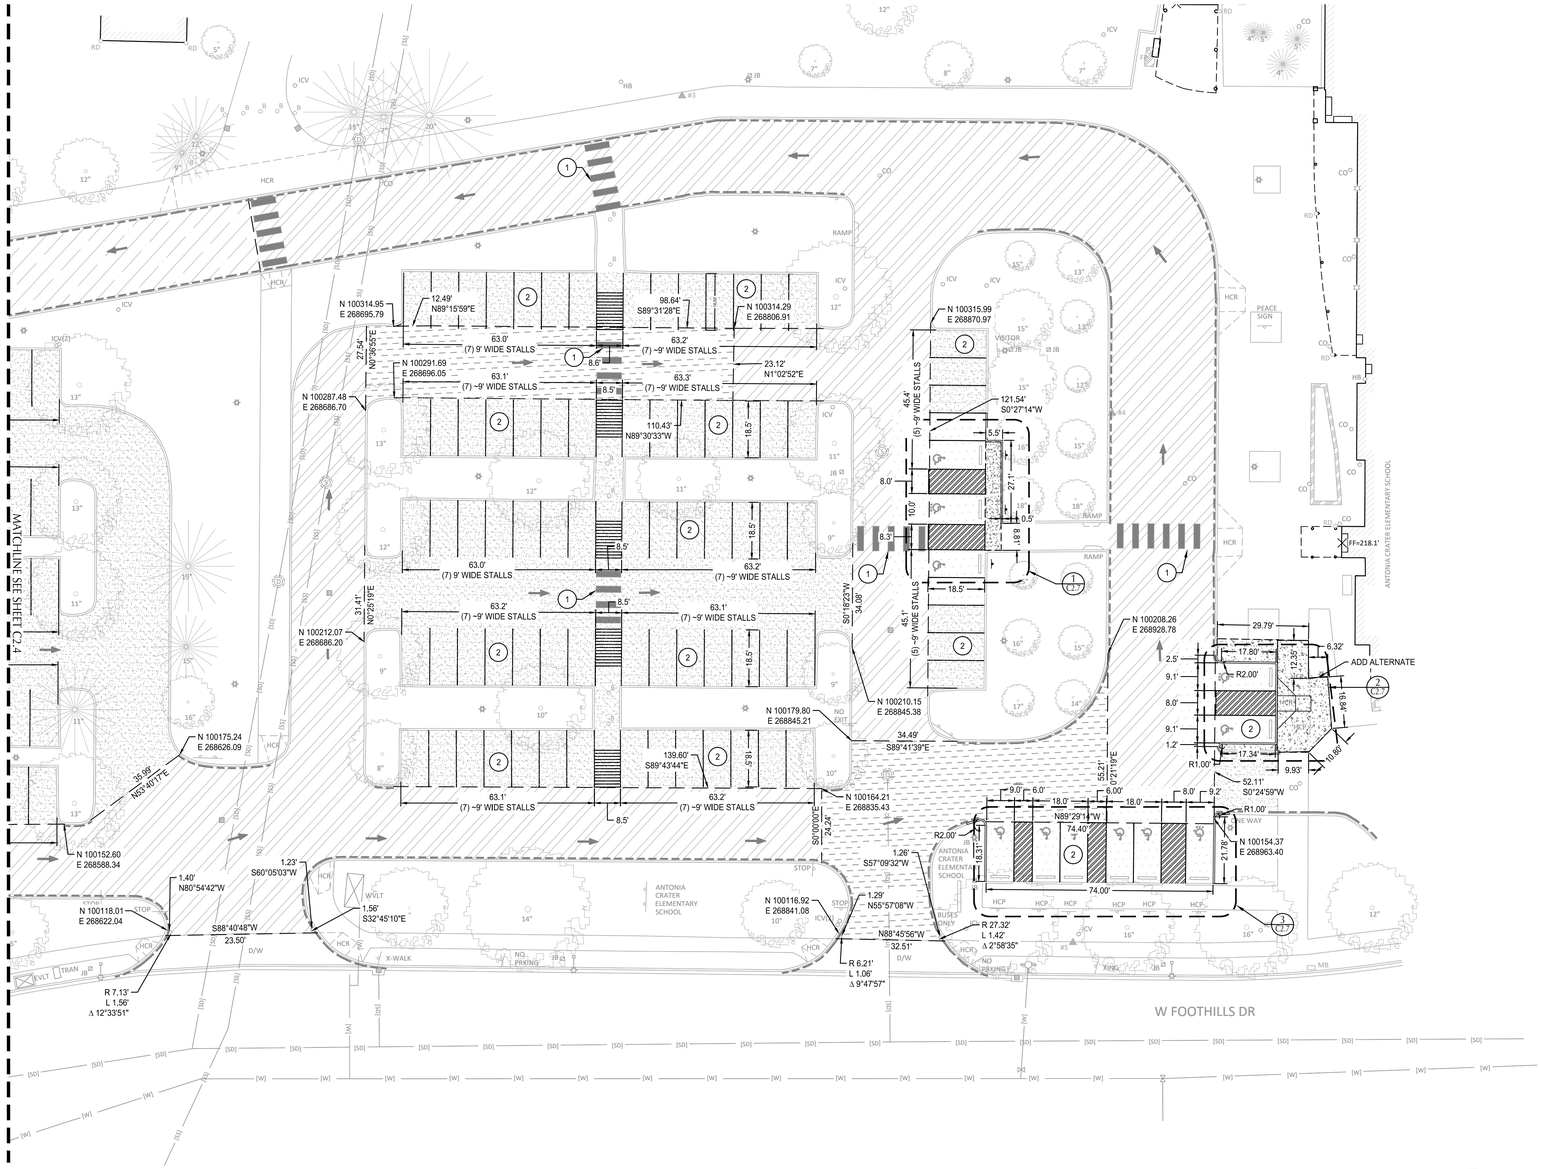


SCALE 1 INCH = 20 FEET
20 0 20 40

## SHEET NOTES

1. ALL DIMENSIONS ARE TO FACE OF CURB OR FACE OF WALL.
2. U.N.O. TOP OF REPLACED PAVEMENT GRADES ALONG EXISTING CURB TO REMAIN SHALL MAINTAIN 6" EXPOSURE TYPICAL.
3. CURB IN FIRE ACCESS ZONE SHALL BE PAINTED RED WITH "NO PARKING FIRE LANE" STENCIL AT A MINIMUM OF 20' ON CENTER. TEXT SHALL BE 1 INCH WIDE BY 4 INCHES HIGH PER OFC 503.3

## (X) KEY NOTES

| # | DESCRIPTION | DETAIL REF. |
|---|---|---|
| 1 | CROSSWALK STRIPING | 12/C5.1 |
| 2 | STANDARD 4" WHITE PARKING STRIPING | 4/C5.1 |

## SHEET LEGEND

| | |
|---|---|
| | PROPERTY LINE |
| | SAWCUT LINE |
| | GRADE BREAK |
| (49) | EXISTING CONTOURS MINOR |
| (50) | EXISTING CONTOURS MAJOR |
| 49 | PROPOSED CONTOURS MINOR |
| 50 | PROPOSED CONTOURS MAJOR |
| | CURB PAINTED RED WITH STENCIL. SEE SHEET NOTE 3. |
| | FULL-DEPTH RECONSTRUCTION (LOW-TRAFFIC, NOT EXPOSED TO TRUCK TRAFFIC) — 7/C5.1 |
| | FULL-DEPTH RECONSTRUCTION (HIGH-TRAFFIC SECTION) — 8/C5.1 |
| | 4" PARTIAL-DEPTH RECONSTRUCTION — 9/C5.1 |
| | 4.5" PARTIAL-DEPTH RECONSTRUCTION — 10/C5.1 |
| | 2" MILL AND INLAY — 11/C5.1 |
| | SAWCUT LINE |
| | PAVEMENT ARROW — 13/C5.1 |
| | CONCRETE SIDEWALK |
| | ADA PARKING SIGN — 3/C5.1 |


BRIC ARCHITECTURE, INC.

NEWBERG PUBLIC SCHOOLS

kpff
111 SW Fifth Ave., Suite 2600
Portland, OR 97204
O: 503.542.3860
F: 503.274.4681
www.kpff.com


# CHEHALEM VALLEY MS / ANTONIA CRATER ES

403 W FOOTHILLS DRIVE NEWBERG OREGON 97132
203 W FOOTHILLS DRIVE NEWBERG OREGON 97132
NEWBERG SCHOOL DISCTRICT
T 503-554-5000

NOT FOR CONSTRUCTION




key plan

| revisions | |
|---|---|
| | |
| | |
| | |
| | |
| | |
| | |
| | |
| | |
| | |
| | |
| | |
| | |

| | |
|---|---|
| phase | SD |
| date | 09/23/21 |
| project | 21007 |

C2.5

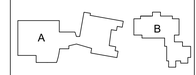9/2/2021 3:15:43 PM
BIM 360://21007 Cohort 2022/21007 - Chehalem MS - CENTRAL.rvt