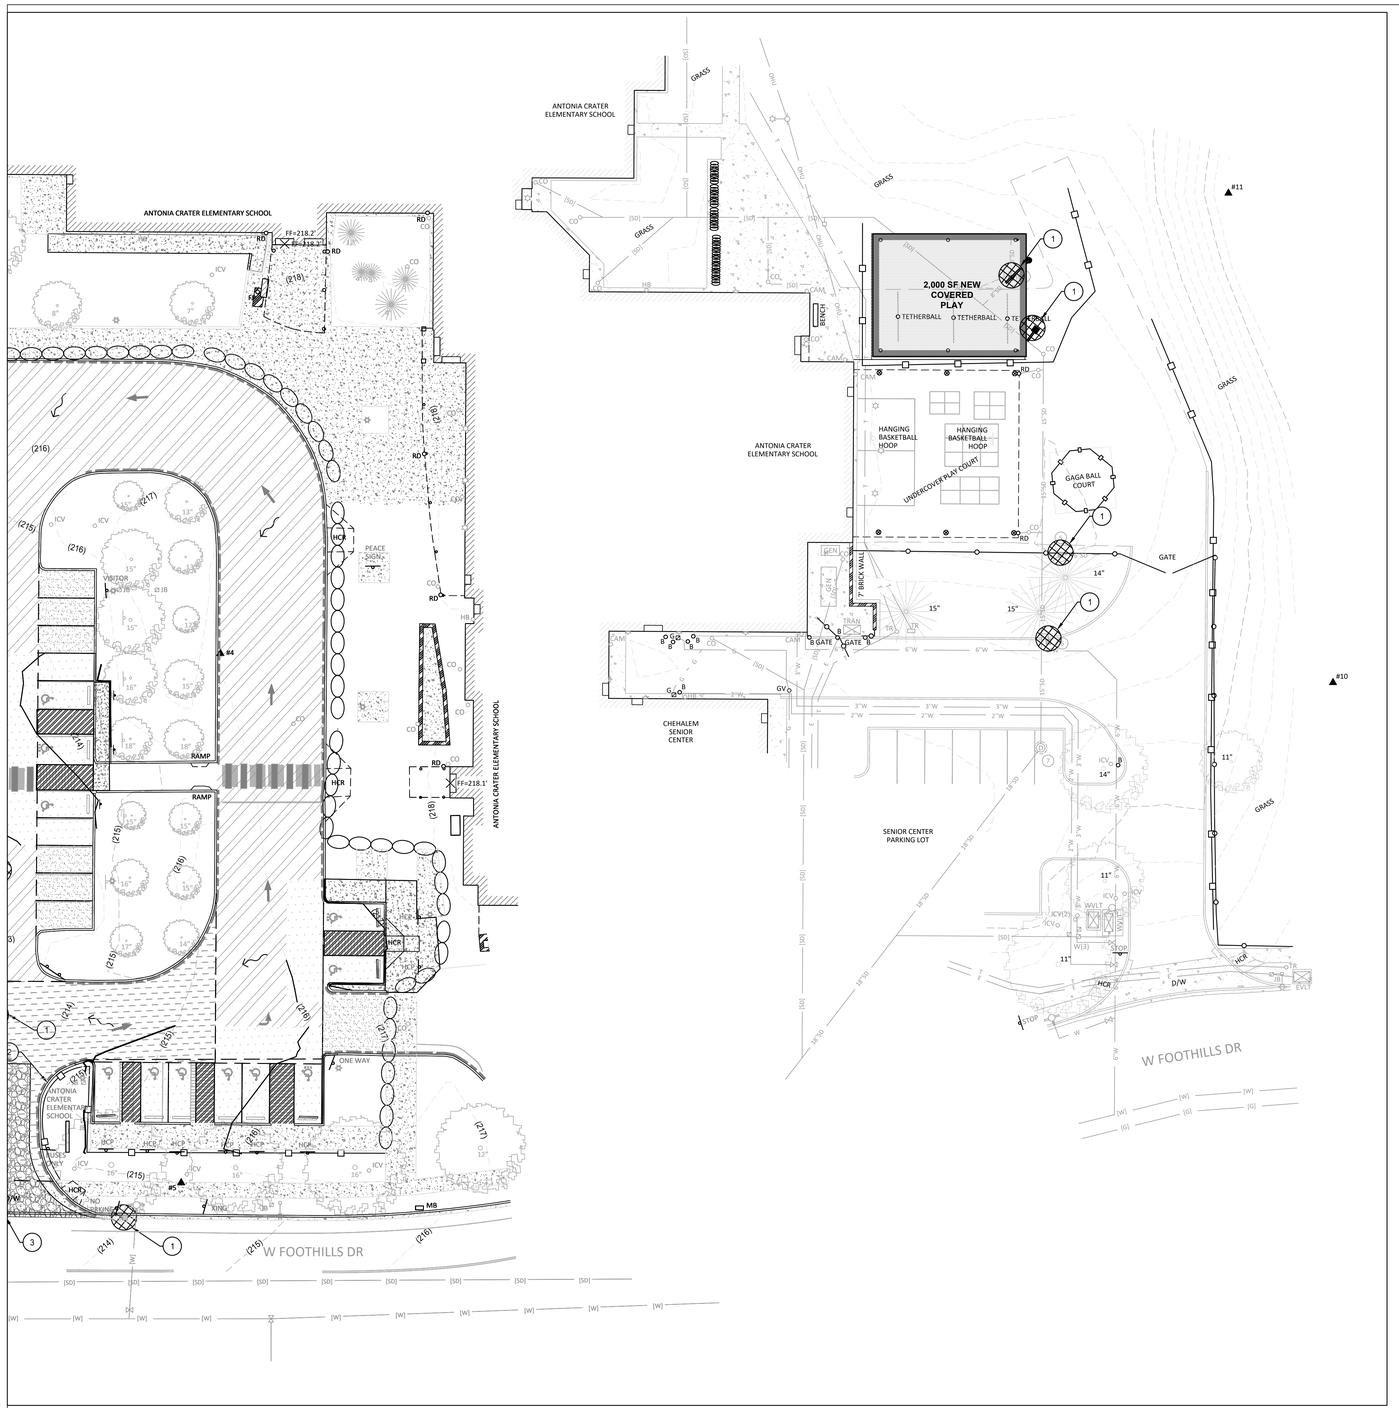

SHEET NOTES

1. FOR EROSION AND SEDIMENT CONTROL NOTES, SEE SHEET C1.2.

KEY NOTES

#	DESCRIPTION	DETAIL REF.
1	INLET PROTECTION BARRIER OVER EXISTING CATCH BASIN	1&3/C4.2
2	SEDIMENT FENCE/STRAW WATTLE	2,7/C4.2
3	CONSTRUCTION ENTRANCE	5/C4.2
4	CONCRETE WASHOUT	4/C4.2
5	STOCKPILE	6/C4.2

SHEET LEGEND

- PROPERTY LINE
- (49) EX. CONTOUR MINOR
- (50) EX. CONTOUR MAJOR
- EXTENT OF WORK
- SEDIMENT CONTROL FENCE, PLACE AT DOWNHILL SIDE OF EACH PARKING AISLE, UNO (SHOWN OFFSET FOR CLARITY).
- STRAW WATTLE
- SAWCUT LINE
- INLET PROTECTION
- DRAINAGE FLOW DIRECTION
- CONCRETE TRUCK WASH
- TEMP. STOCKPILE W/ PLASTIC SHEETING
- CONSTRUCTION ENTRANCE

SCALE 1 INCH = 20 FEET
20 0 20 40

BRIC ARCHITECTURE, INC.

NEWBERG PUBLIC SCHOOLS

kpff
111 SW Fifth Ave., Suite 2600
Portland, OR 97204
O: 503.542.3860
F: 503.274.4681
www.kpff.com

CHEHALEM VALLEY MS / ANTONIA CRATER ES

403 W FOOTHILLS DRIVE NEWBERG OREGON 97132
203 W FOOTHILLS DRIVE NEWBERG OREGON 97132
NEWBERG SCHOOL DISCTRICT
T 503-554-5000

NOT FOR CONSTRUCTION

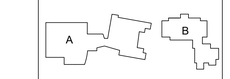

key plan

revisions	

phase	SD
date	09/23/21
project	21007

GRADING & EROSION CONTROL PLAN

C3.2

9/22/2021 3:15:43 PM
BIM 360://21007 Cohort 2022/21007 - Chehalem MS - CENTRAL.rvt