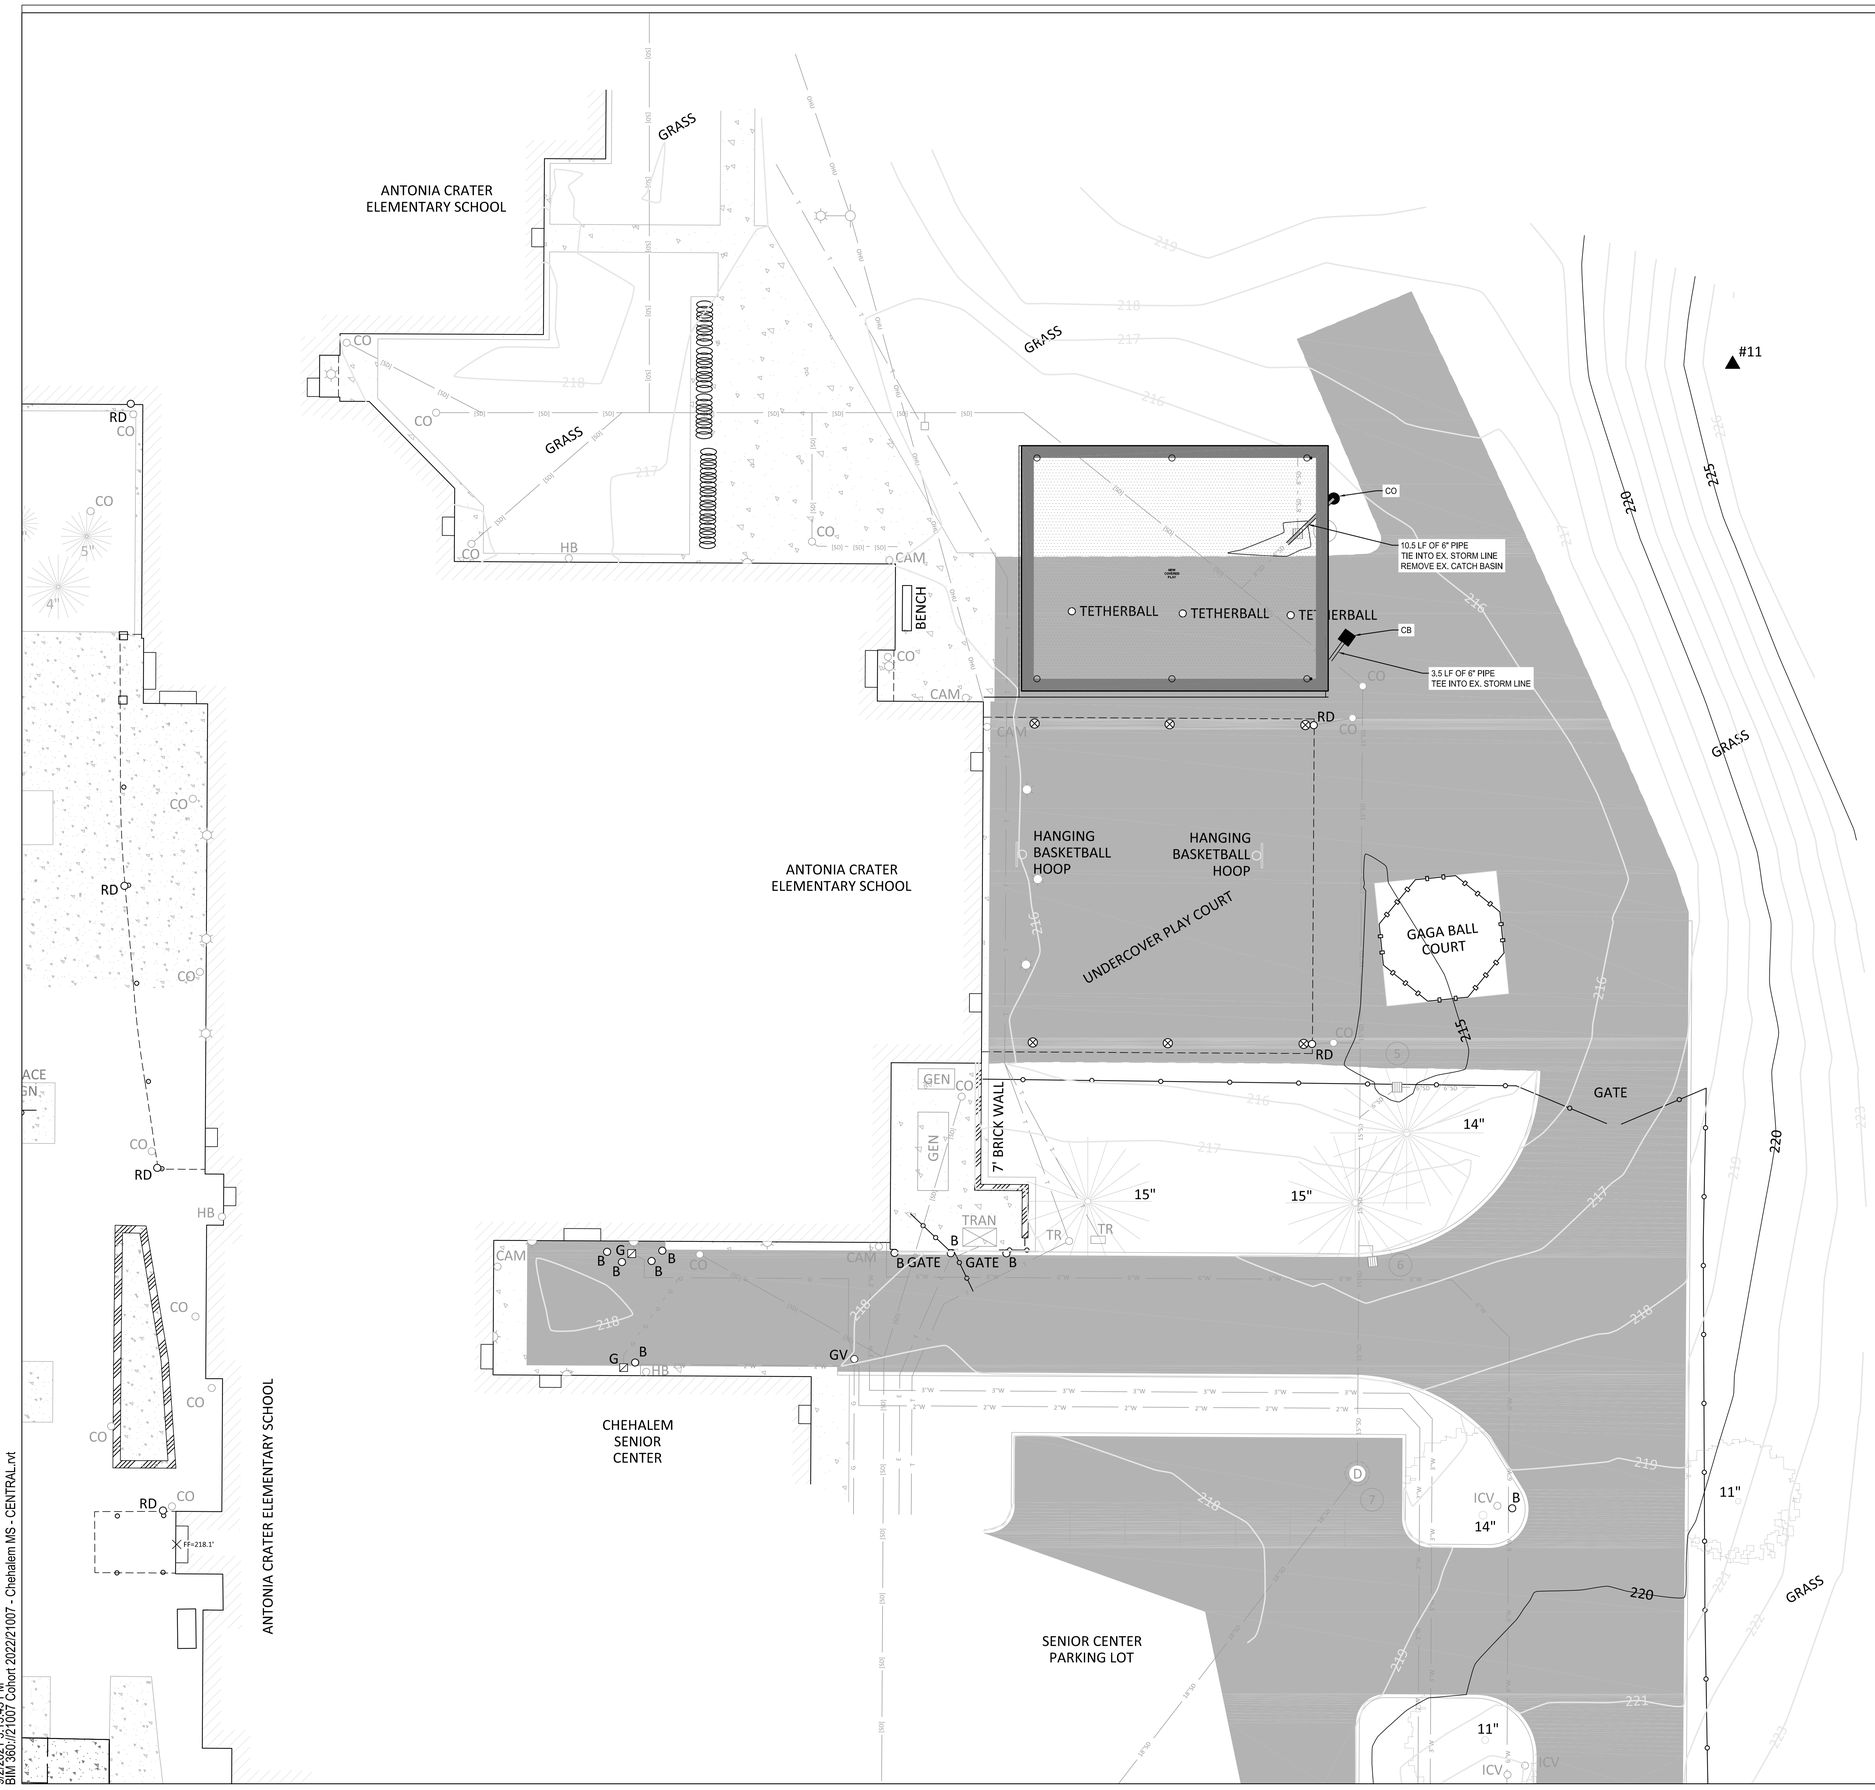

SHEET NOTES

1. PIPE BEDDING AND BACKFILL FOR ALL UTILITIES SHALL BE DONE PER DETAIL X/XX.X.
2. STATIONS AND OFFSETS SHOWN ON STRUCTURES ARE SHOWN AT CENTER OF STRUCTURE.

UTILITY KEY NOTES

NOTE	DESCRIPTION	DETAIL REF.
1	XXXXXXXXXX	XX/XX.XX
BWV	BACKFLOW PREVENTION VAULT	
FTP	FLOW-THROUGH PLANTER	
SD	CONNECT TO STORM DRAIN/ROOF DRAIN. SEE PLUMBING PLANS FOR CONTINUATION. SIZE AND IE AS NOTED.	
ST	SOAKAGE TRENCH	
VIB	VEGETATED INFILTRATION BASIN	
!!	UTILITY CROSSING. PROVIDE 12" MIN. CLEARANCE, U.N.O.	

UTILITY LABEL LEGEND

STRUCTURE LABEL

XX XX-XX
X+XX.X RT X.X' — LOCATION (WHERE APPLICABLE)
RIM=
IE IN = XX.X
IE OUT = XX.X — STRUCTURE INFO (WHERE APPLICABLE)

- UTILITY TYPE (SD=STORM DRAINAGE)
- STRUCTURE TYPE CALLOUT
- ID NUMBER (WHERE APPLICABLE)

PIPE LABEL

XXLF - XX" XX
S=X.XX%

- UTILITY LENGTH
- UTILITY SIZE
- UTILITY TYPE
- SLOPE (WHERE APPLICABLE)

STRUCTURE TYPE

CALLOUT	DESCRIPTION	DETAIL REF.
AD	AREA DRAIN TYPE 1	XX/XX.XX
AD2	AREA DRAIN TYPE 2	
CB	CATCH BASIN	
CO	CLEANOUT TO GRADE	
DI	DITCH INLET	
DW	DRYWELL	
FCMH	FLOW CONTROL MANHOLE	
FD	FOUNDATION DRAINAGE	
GI	GUTTER INLET	
MH	MANHOLE	
OF	OUTFALL	
OV	OVERFLOW INLET	
OV2	OVERFLOW INLET TYPE 2	
SED	SEDIMENTATION	
SEDMH	SEDIMENTATION MANHOLE	
STUB	STUB	
TD	TRENCH DRAIN	
WQCB	WATER QUALITY CATCH BASIN	
WQMH	WATER QUALITY MANHOLE	

SCALE 1 INCH = 10 FEET (10 0 10 20)

BRIC ARCHITECTURE, INC.

NEWBERG PUBLIC SCHOOLS

kpff
111 SW Fifth Ave., Suite 2600
Portland, OR 97204
O: 503.542.3860
F: 503.274.4681
www.kpff.com

CHEHALEM VALLEY MS / ANTONIA CRATER ES

403 W FOOTHILLS DRIVE NEWBERG OREGON 97132
203 W FOOTHILLS DRIVE NEWBERG OREGON 97132
NEWBERG SCHOOL DISCTRICT
T 503-554-5000

NOT FOR CONSTRUCTION

key plan

revisions	

phase	SD
date	09/23/21
project	21007

ANTONIA CRATER
STORMPLAN AND DETAILS

C4.2

9/2/2021 3:15:43 PM
BIM 360://21007 Cohort 2022/21007 - Chehalem MS - CENTRAL.rvt