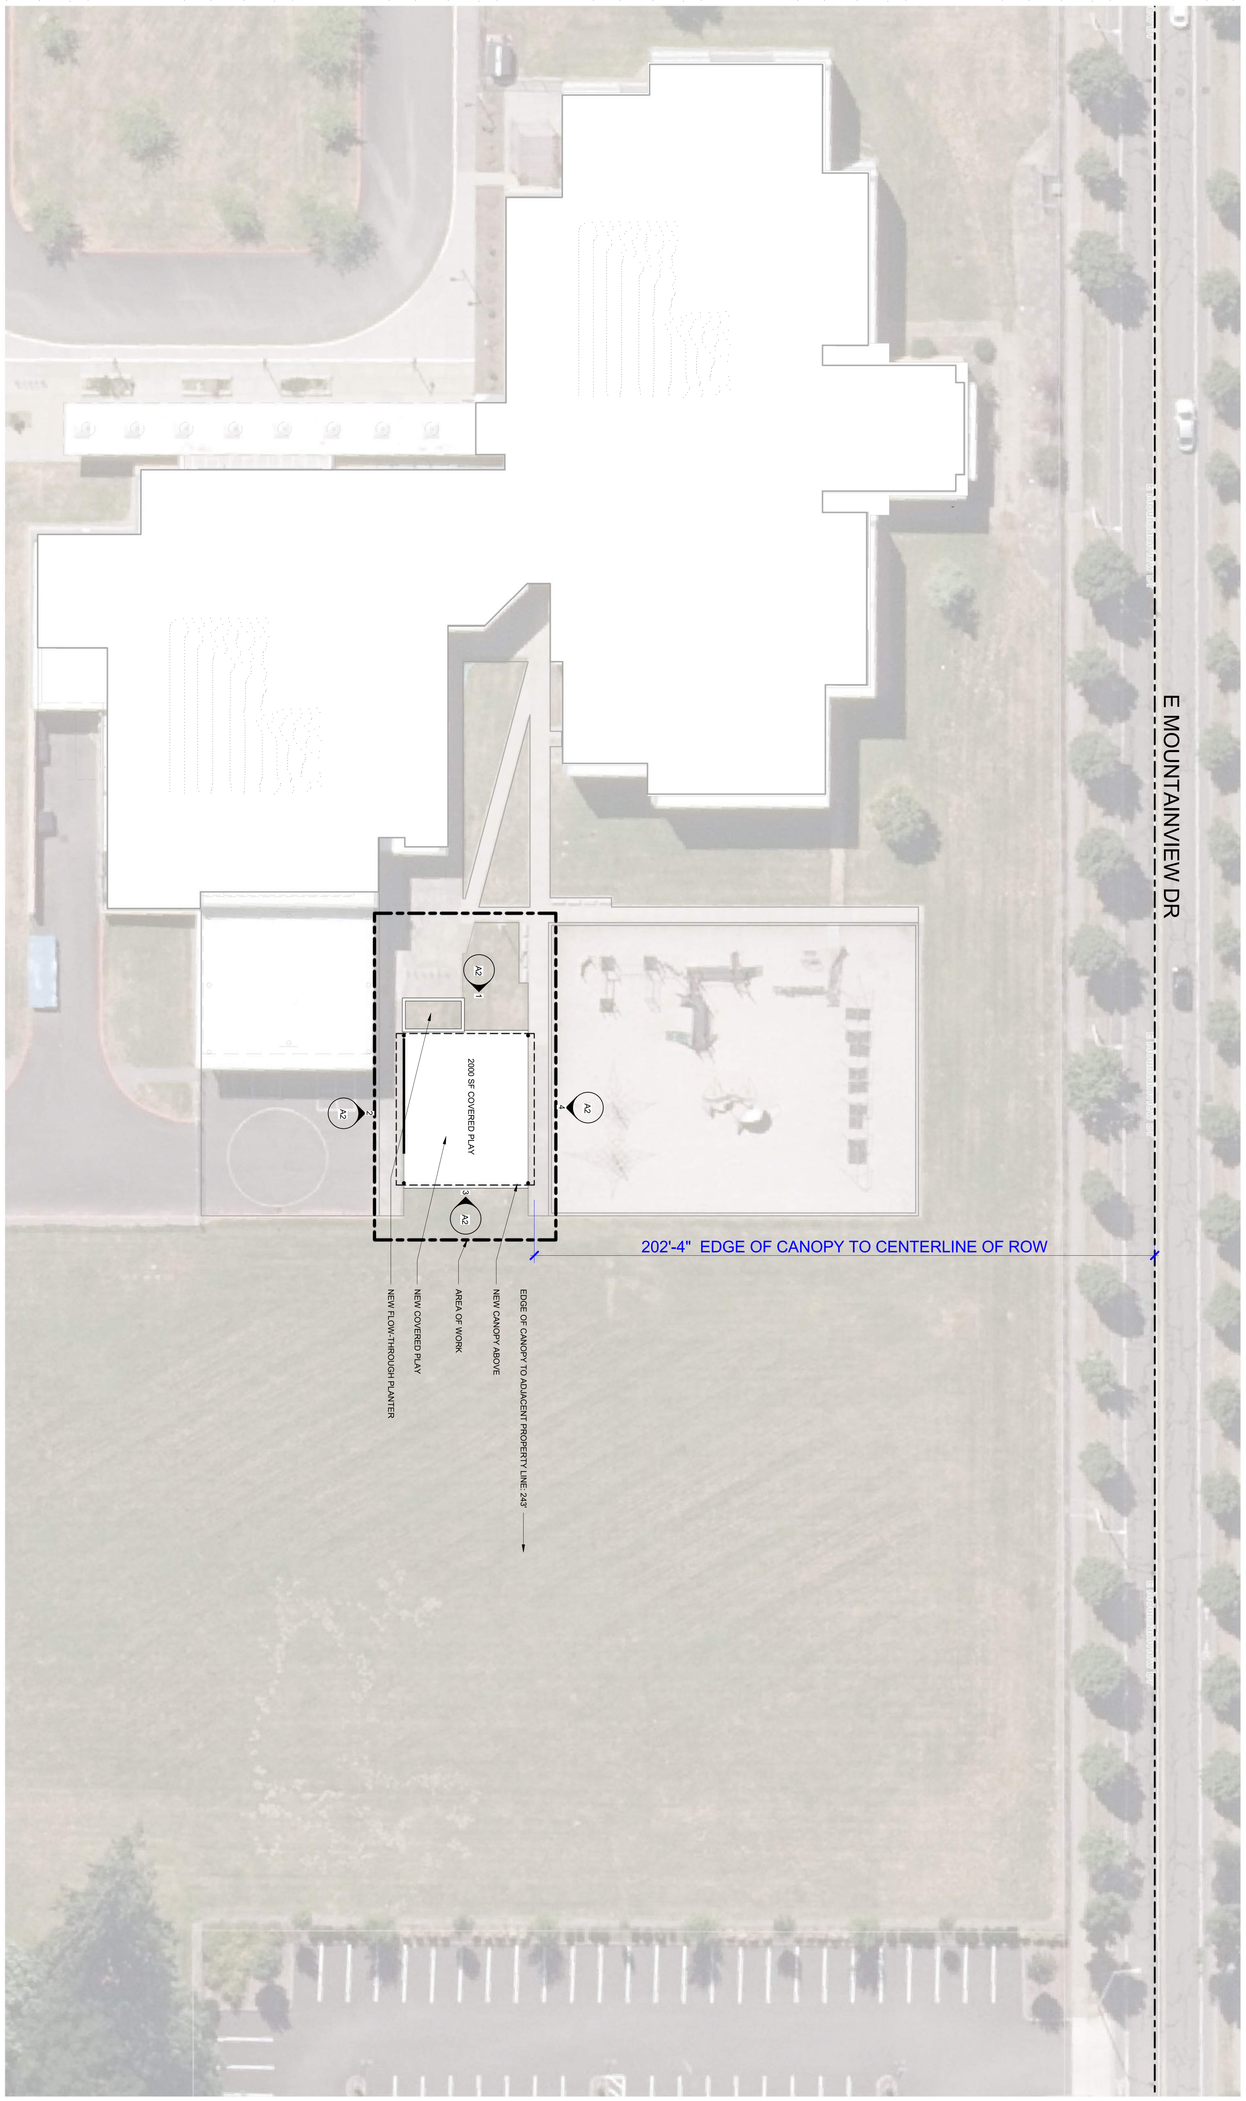

SITE PLAN
SCALE: 1" = 20'-0"
1

NOT FOR CONSTRUCTION

JOAN AUSTIN ELEMENTARY SCHOOL RENOVATION 2023

2200 N CENTER ST
NEWBERG, OR 97132

NEWBERG PUBLIC SCHOOLS
T 503-554-5050

BRIC ARCHITECTURE, INC.

date	revisions

phase
date
project

SITE PLAN

A1