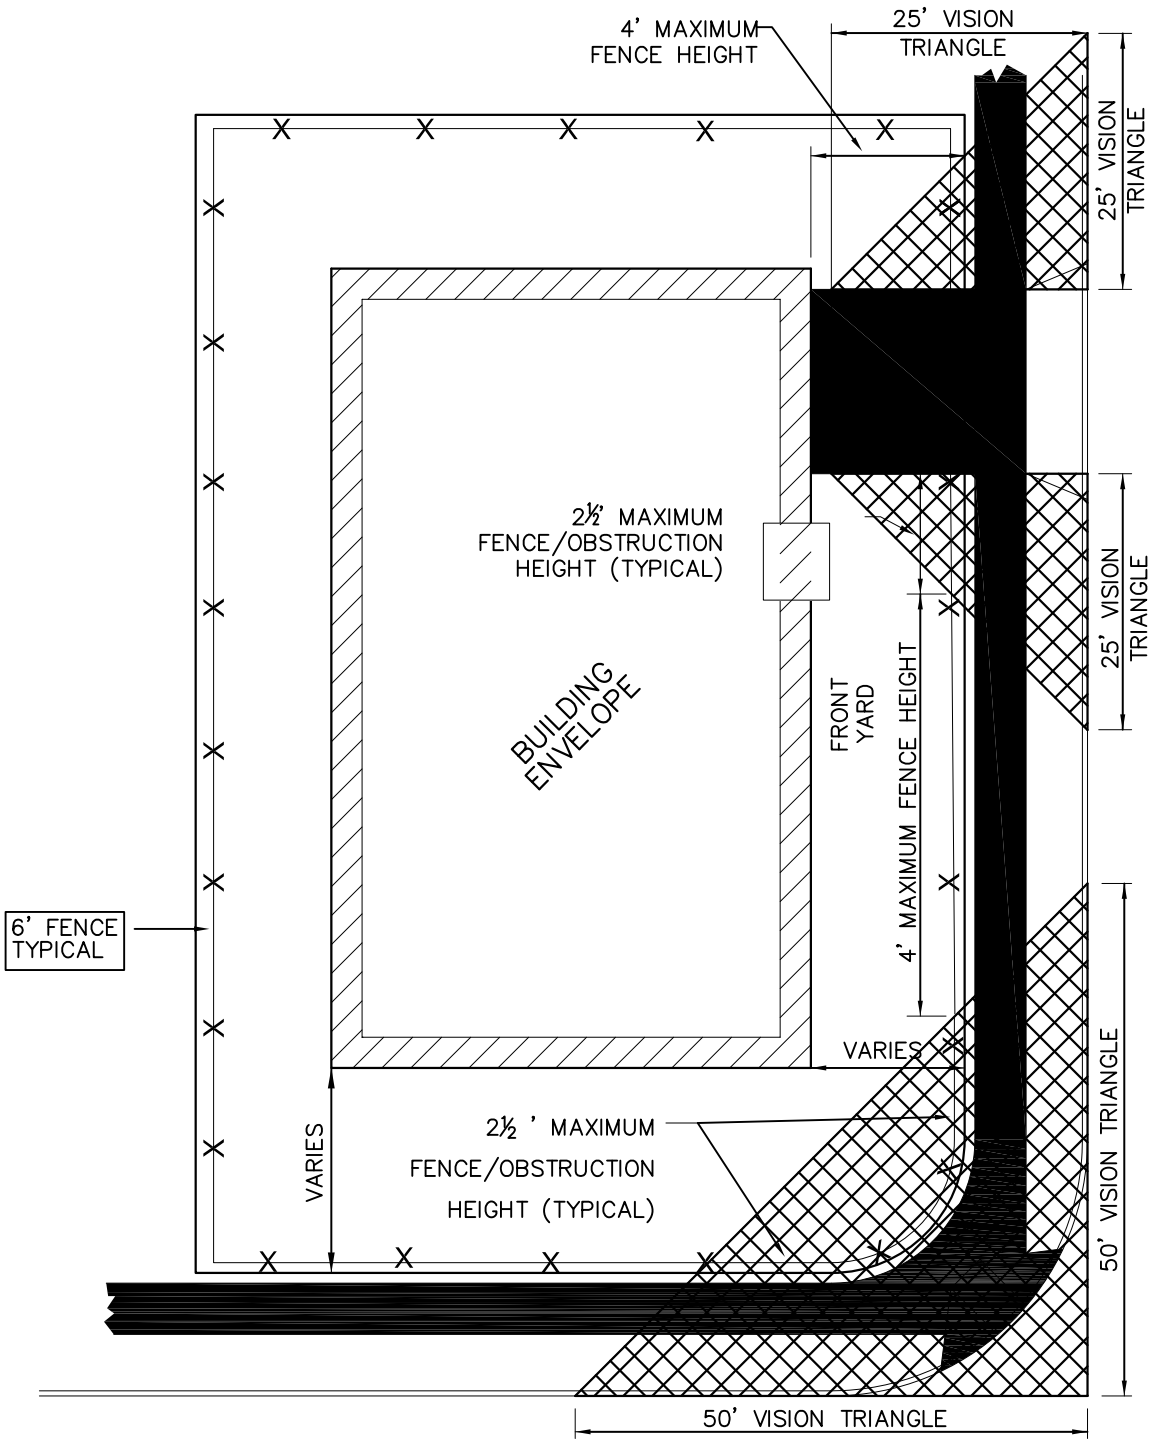

ALL FENCES AND/OR OBSTRUCTIONS WITHIN VISION TRIANGLES SHALL BE A MAXIMUM OF 30" (2½')HIGH.

City of Newberg
PUBLIC WORKS ENGINEERING DIVISION
414 E. FIRST STREET NEWBERG, OR 97132
PHONE: 503-537-1240
FAX: 503-537-1277

REVISIONS:

RESIDENTIAL FENCES WALLS AND VISION CLEARANCE AREAS

SCALE:	N.T.S.
DATE:	July 2013
APPROVED BY:	D.Danicic
STANDARD DRAWING	105