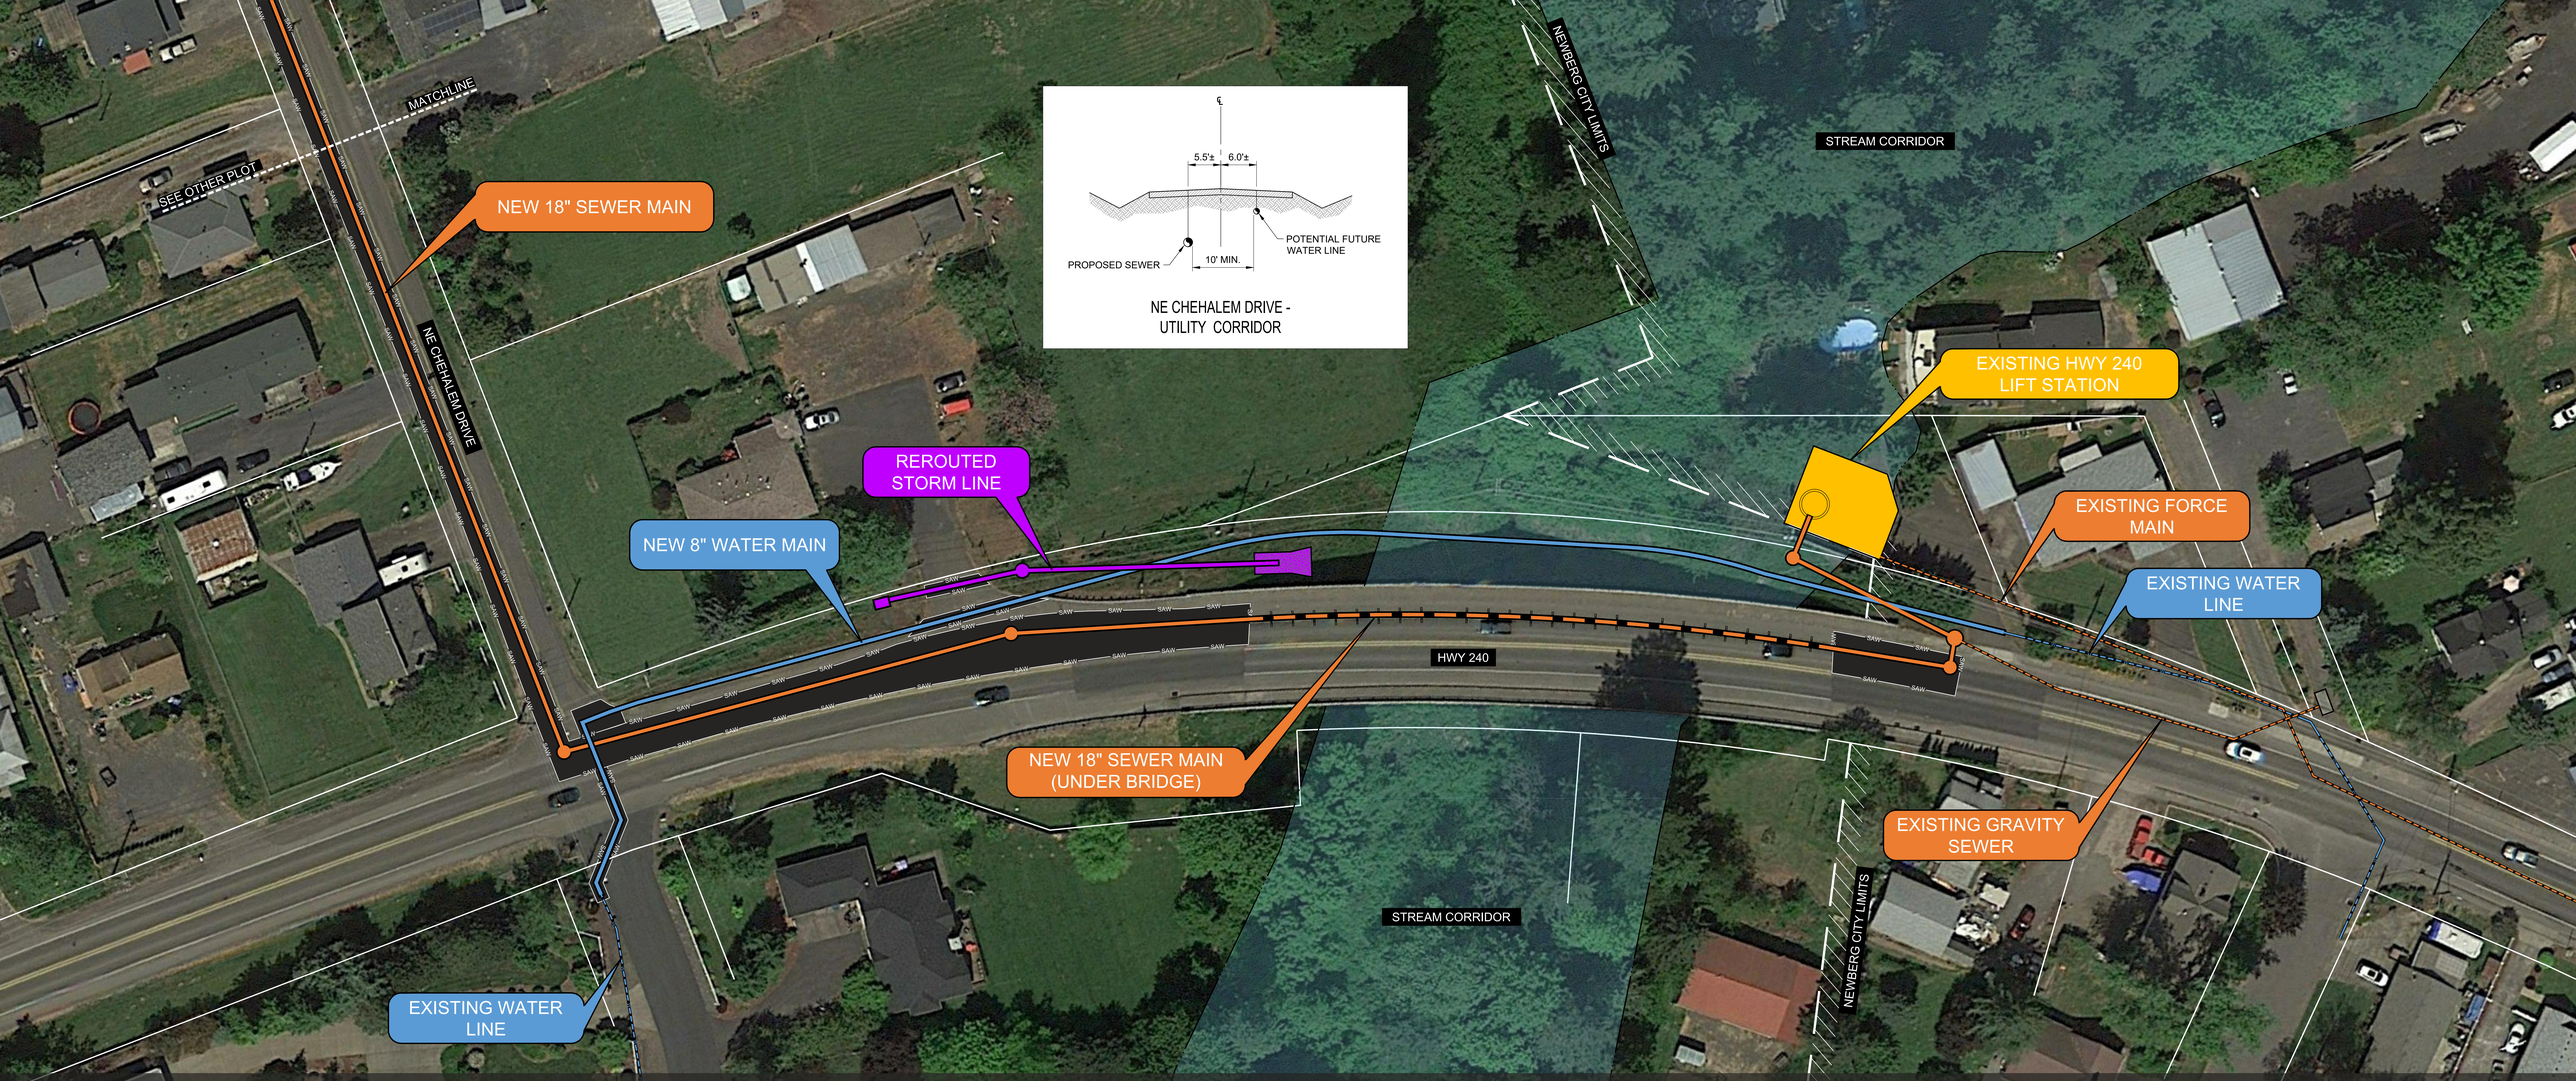

KELLER ASSOCIATES

City of Newberg OREGON

APG

NORTH:

SCALE: 0 20 40 80

NE CHEHALEM DRIVE WASTE WATER AND WATER EXTENSION PROJECT